

Work Order ID 147833

Thursday, June 16, 2016 9:18:31 AM

147833

Page 1

Item ID: D5155-3

Accept

N900040100

Setup Start ***NS1***

Revision ID:

Stop ***NS2***

Item Name: Co-Pilot Collective Head (212)

Start Date: 6/16/2016 Start Qty: 4.00

4

Cust Item ID:

Required Date: 6/23/2016 Req'd Qty: 4.00

4

Customer:

Reference:

Approvals: Process Plan: MCS

Date: **JUN 16 2016**

Tooling:

Date:

Run Start ***NR1***

QC:

Date:

SPC (Y/N):

Date:

Stop ***NR2***

Sequence ID/ Work Center ID	Operation Description	Set Up/ Run Hours	Tool ID	Tool #	Plan Code	Accept Qty	Reject Qty	Reject Number	Insp. Stamp
--------------------------------	--------------------------	----------------------	---------	--------	--------------	---------------	---------------	------------------	----------------

Draw Nbr	Revision Nbr
D5155	B

100

Cut blanks as per folio

0.00

100

Bandsaw

Memo

0.05

B.A 16/06/19

4

Ø

DAS
08
9-89

Jeaspa Bandsaw

CUT BLANK AT 5.000"

110

0.00

110

HAAS 5AXIS

Memo

0.67

B.A 16/06/19

4

Ø

DAS
08
9-89

HAAS CNC vertical machine #5

MACHINE AS PER DWG & FOLIO FB349/ D5155-3
FOLIO REV: AA
DWG REV: B

DO NOT BUFF OR POLISH PART

DEBURR

DQA: _____ Date: _____



WORK ORDER NON-CONFORMANCE / UPDATE

QA Closed: _____ Date: _____

Work Order update only ☐

Work Order: _____ Part No. _____ NCR No. _____		DISPOSITION Rework ☐ Scrap ☐ Use-as-is ☐ Suspected Unapproved ☐		AGAINST DEPARTMENT/PROCESS Skid-tube ☐ Machining ☐ Thermoforming ☐ Large Fab ☐ Cross tube ☐ Small Fab ☐ Finishing ☐ Composite ☐ Water Jet ☐ Prod. Eng. Coord. ☐ Rec/Store/Packaging ☐ Supplier ☐ Engineering ☐ Quality ☐ Other ☐					
Date :		Step #:		QTY Effective :			MRB (QSI042) Approval Completed By Lead hand / Supervisor Approval Verification QC / QA Coordinator Approval		
Description Work Order Deviation				Disposition					

Root Cause			FAULT CATEGORY	
Environment ☐	Design ☐	Doc/Data ☐	Equip/Tooling ☐	Handling/Pre ☐	Material ☐	Internal Transport ☐	Tribal Knowledge ☐	LOA ☐	Substation ☐	Past Expiry Date ☐	Misidentified ☐	No Re-verification ☐	Operator ☐	Offset/Setup ☐	Supplier ☐	Training ☐	Use for Testing ☐	Poor Information ☐	Rushing ☐	Product Improvement ☐	Process Improvement ☐	Manufacturing Process ☐	Past Due ☐	Pressure/Forced ☐	Bending ☐	Centre Not Concentric ☐	Cracks ☐	Crimp/Kink/Ripple/Wave ☐	Cuffs ☐	Crushing ☐	Heat Treat ☐	Wave/Twist in Tube ☐	Marks/Chatter ☐	Temperature/Cure ☐	Set-up ☐	BOM/Route ☐	Broken/Damage/Defect ☐	Inspection Incomplete/Unqualified ☐	Contamination ☐	Countersink ☐	Cut Too Short ☐	Instructions Incomplete/Unclear ☐	Drill Holes ☐	Power Loss/Surge ☐	Folio/Program ☐	Grain ☐	Weld ☐	Wrong Stock Pulled ☐	Out of Sequence ☐	Off-set ☐	Mislabeled ☐	Fit/Function ☐	Misaligned/off center ☐	Positioned Wrong ☐	Outside Dimensions ☐	Over/Under tolerance ☐	Part Incorrect ☐	Part Lost/Missing ☐	Part Moved ☐	Drawing ☐	Finish ☐	Misread ☐	Turning Sequence ☐
																								OTHER : _____																																							

Thursday, June 16, 2016 9:18:31 AM

Page 2

Accept

Setup Start *NS1*

Stop *NS2*

Start Date: 6/16/2016 **Start Qty:** 4.00 ***A***

Cust Item ID:

Required Date: 6/23/2016 **Req'd Qty:** 4.00 *** 4 ***

Customer:

Reference:

Approvals: **Process Plan:** _____ **Date:** _____ **Tooling:** _____ **Date:** _____
QC: _____ **Date:** _____ **SPC (Y/N):** _____ **Date:** _____

Run Start *NR1*

Stop *NR2*

Operation Description

Set Up/ Run Hours

Tool ID

Tool

Plan Code

Accept Qty

Reject Qty

Reject Number

Insp. Stamp

120

120

QC

Quality Control

QC Inspection performed by CMM

0.00

Memo

0.01

Inspect on ~~CMM~~ as per ~~foglio~~ CMMA032.

DWG REV:

CMM PROG. REV: _____

130

130

QC

Quality Control

QC8- Inspect parts - second check

0.00

Memo

0.01

140

140

QC

Quality Control

QC5- Inspect part completeness to step on W/O

0.00

Memo

0.64

DQA: _____ Date: _____



WORK ORDER NON-CONFORMANCE / UPDATE

QA Closed: _____ Date: _____

Work Order update only ☐

Work Order: _____ Part No. _____ NCR No. _____		DISPOSITION Rework ☐ Scrap ☐ Use-as-is ☐ Suspected Unapproved ☐		AGAINST DEPARTMENT/PROCESS Skid-tube ☐ Machining ☐ Thermoforming ☐ Large Fab ☐ Cross tube ☐ Small Fab ☐ Finishing ☐ Composite ☐ Water Jet ☐ Prod. Eng. Coord. ☐ Rec/Store/Packaging ☐ Supplier ☐ Engineering ☐ Quality ☐ Other ☐					
Date :		Step #:		QTY Effective :				MRB (QS1042) Approval Completed By _____ Lead hand / Supervisor Approval Verification _____ QC / QA Coordinator Approval _____	
Description Work Order Deviation				Disposition					
Root Cause Environment ☐ Design ☐ Doc/Data ☐ Equip/Tooling ☐ Handling/Pre ☐ Material ☐ Internal Transport ☐ Tribal Knowledge ☐ LOA ☐ Substation ☐ Past Expiry Date ☐ Misidentified ☐ No Re-verification ☐ Operator ☐ Offset/Setup ☐ Supplier ☐ Training ☐ Use for Testing ☐ Poor Information ☐ Rushing ☐ Product Improvement ☐ Process Improvement ☐ Manufacturing Process ☐ Past Due ☐		Pressure/Forced ☐ Bending ☐ Centre Not Concentric ☐ Cracks ☐ Crimp/Kink/Ripple/Wave ☐ Cuffs ☐ Crushing ☐ Heat Treat ☐ Wave/Twist in Tube ☐ Marks/Chatter ☐ Temperature/Cure ☐ Set-up ☐ BOM/Route ☐ Broken/Damage/Defect ☐ Inspection Incomplete/Unqualified ☐ Contamination ☐ Countersink ☐ Cut Too Short ☐ Instructions Incomplete/Unclear ☐ Drill Holes ☐ Power Loss/Surge ☐ Folio/Program ☐ Grain ☐ Weld ☐ Wrong Stock Pulled ☐ Out of Sequence ☐ Off-set ☐ Mislabeled ☐ Fit/Function ☐ Misaligned/off center ☐ Positioned Wrong ☐ Outside Dimensions ☐ Over/Under tolerance ☐ Part Incorrect ☐ Part Lost/Missing ☐ Part Moved ☐ Drawing ☐ Finish ☐ Misread ☐ Turning Sequence ☐							
		OTHER : ☐							

Work Order ID 147833

Thursday, June 16, 2016 9:18:31 AM

147833

Page 3

Item ID: D5155-3

Accept

N900040100Setup Start ***NS1***

Revision ID:

Stop ***NS2***

Item Name: Co-Pilot Collective Head (212)

Start Date: 6/16/2016 Start Qty: 4.00

4

Cust Item ID:

Required Date: 6/23/2016 Req'd Qty: 4.00

4

Customer:

Reference:

Approvals:

Process Plan:

Date:

Tooling:

Date:

Run Start ***NR1***

QC:

Date:

SPC (Y/N):

Date:

Stop ***NR2***Sequence ID/
Work Center IDOperation
DescriptionSet Up/
Run Hours

Tool ID

Tool #

Plan
CodeAccept
QtyReject
QtyReject
NumberInsp.
Stamp

160

Identify as per dwg & Stock Location: *56/521*

0.00

160

Packaging

Memo

0.01

Packaging

*4**DAS
6
9-89***JUN 23 2016**

170

QC21- Final Inspection - Work Order Release

0.00

170

QC

Memo

0.07

Quality Control

**DAS
21
9-89****JUN 24 2016****JUN 24 2016***MCS*

DQA: _____ Date: _____



WORK ORDER NON-CONFORMANCE / UPDATE

QA Closed: _____ Date: _____ Work Order update only ☐

Work Order: _____ Part No. _____ NCR No. _____	DISPOSITION Rework ☐ Scrap ☐ Use-as-is ☐ Suspected Unapproved ☐	AGAINST DEPARTMENT/PROCESS Skid-tube ☐ Machining ☐ Thermoforming ☐ Large Fab ☐ Cross tube ☐ Small Fab ☐ Finishing ☐ Composite ☐ Water Jet ☐ Prod. Eng. Coord. ☐ Rec/Store/Packaging ☐ Supplier ☐ Engineering ☐ Quality ☐ Other ☐			
--	--	--	--	--	--

Date :	Step #:	QTY Effective :	MRB (QSI042) Approval
--------	---------	-----------------	-----------------------

Description Work Order Deviation	Disposition	Completed By
		Lead hand / Supervisor Approval Verification
		QC / QA Coordinator Approval

Root Cause	FAULT CATEGORY
Environment ☐ Design ☐ Doc/Data ☐ Equip/Tooling ☐ Handling/Pre ☐ Material ☐ Internal Transport ☐ Tribal Knowledge ☐ LOA ☐ Substation ☐ Past Expiry Date ☐ Misidentified ☐ No Re-verification ☐ Operator ☐ Offset/Setup ☐ Supplier ☐ Training ☐ Use for Testing ☐ Poor Information ☐ Rushing ☐ Product Improvement ☐ Process Improvement ☐ Manufacturing Process ☐ Past Due ☐	Pressure/Forced ☐ Bending ☐ Centre Not Concentric ☐ Cracks ☐ Crimp/Kink/Ripple/Wave ☐ Cuffs ☐ Crushing ☐ Heat Treat ☐ Wave/Twist in Tube ☐ Marks/Chatter ☐ Temperature/Cure ☐ Set-up ☐ BOM/Route ☐ Broken/Damage/Defect ☐ Inspection Incomplete/Unqualified ☐ Contamination ☐ Countersink ☐ Cut Too Short ☐ Instructions Incomplete/Unclear ☐ Drill Holes ☐ Power Loss/Surge ☐ Folio/Program ☐ Grain ☐ Weld ☐ Wrong Stock Pulled ☐ Out of Sequence ☐ Off-set ☐ Mislabeled ☐ Fit/Function ☐ Misaligned/off center ☐ Positioned Wrong ☐ Outside Dimensions ☐ Over/Under tolerance ☐ Part Incorrect ☐ Part Lost/Missing ☐ Part Moved ☐ Drawing ☐ Finish ☐ Misread ☐ Turning Sequence ☐
OTHER : ☐	

Picklist Print

Thursday, June 16, 2016 9:18:39 AM

Page 1

Work Order ID: 147833

Parent Item: D5155-3

Parent Item Name: Co-Pilot Collective Head (212)

147833

D5155-3

Start Date: 6/16/2016

Required Date: 6/23/2016

Start Qty: 4.00

Required Qty: 4.00

Comments: IPP REV.A NEW ISSUE JFS 15/01/14 VERIFIED BY: JLM IPP
REV:B 15.07.02 AS PER DWG REV.B DD VERF:JLM

Component Item ID/ Item Name	Replacement Item ID	Mfg/ Purch	Bin Item	Primary Location	Last Location	Route Seq ID	Unit of Measure	Qty on Hand	Qty per Kit	Total Qty	Qty Issued	Date Issued	Status
M6061T6B4.500X4.500		Purchased	No			100	f	9.8000	0.417	1.755789			
M6061T6B4 500X4 500										**		16/06/19	
6061-T6 Aluminum Bar 4.500" X 4.500"													

Location

MAT007

m134775

Loc Qty

9.8

→ 9.8

Loc Code

1.6833 ft

DQA: _____ Date: _____



WORK ORDER NON-CONFORMANCE / UPDATE

QA Closed: _____ Date: _____

Work Order update only ☐


Work Order: _____ Part No. _____ NCR No. _____		DISPOSITION Rework ☐ Scrap ☐ Use-as-is ☐ Suspected Unapproved ☐		AGAINST DEPARTMENT/PROCESS Skid-tube ☐ Machining ☐ Thermoforming ☐ Large Fab ☐ Cross tube ☐ Small Fab ☐ Finishing ☐ Composite ☐ Water Jet ☐ Prod. Eng. Coord. ☐ Rec/Store/Packaging ☐ Supplier ☐ Engineering ☐ Quality ☐ Other ☐					
Date :		Step #:		QTY Effective :			MRB (QSI042) Approval Completed By Lead hand / Supervisor Approval Verification QC / QA Coordinator Approval		
Description Work Order Deviation				Disposition					
Root Cause Environment ☐ Design ☐ Doc/Data ☐ Equip/Tooling ☐ Handling/Pre ☐ Material ☐ Internal Transport ☐ Tribal Knowledge ☐ LOA ☐ Substation ☐ Past Expiry Date ☐ Misidentified ☐ No Re-verification ☐ Operator ☐ Offset/Setup ☐ Supplier ☐ Training ☐ Use for Testing ☐ Poor Information ☐ Rushing ☐ Product Improvement ☐ Process Improvement ☐ Manufacturing Process ☐ Past Due ☐		FAULT CATEGORY Pressure/Forced ☐ Bending ☐ Centre Not Concentric ☐ Cracks ☐ Crimp/Kink/Ripple/Wave ☐ Cuffs ☐ Crushing ☐ Heat Treat ☐ Wave/Twist in Tube ☐ Marks/Chatter ☐ Temperature/Cure ☐ Set-up ☐ BOM/Route ☐ Broken/Damage/Defect ☐ Inspection Incomplete/Unqualified ☐ Contamination ☐ Countersink ☐ Cut Too Short ☐ Instructions Incomplete/Unclear ☐ Drill Holes ☐ Power Loss/Surge ☐ Folio/Program ☐ Grain ☐ Weld ☐ Wrong Stock Pulled ☐ Out of Sequence ☐ Off-set ☐ Mislabeled ☐ Fit/Function ☐ Misaligned/off center ☐ Positioned Wrong ☐ Outside Dimensions ☐ Over/Under tolerance ☐ Part Incorrect ☐ Part Lost/Missing ☐ Part Moved ☐ Drawing ☐ Finish ☐ Misread ☐ Turning Sequence ☐							
		OTHER : ☐							

DART AEROSPACE LTD		Work Order: 147833
Description: Co-Pilot Collective Head (212)		Part Number: D5155-3
Inspection Dwg: D5155	Rev: B	Page 1 of 2

INSPECTION SHEET

Drawing Dimension	Tolerance	Actual Dimension	Accept	Reject	Method of Inspection	Comments
0.33	+/-0.030	0.324	✓		Mic	GA-03
0.06	+/-0.030	0.063	✓		Vern	GA-13
0.35	+/-0.030	0.348	✓		Mic	GA-03
4.700	+/-0.010	4.700	✓		Vern	GA-13
2.800	+0.010/-0.000	2.802	✓		H-6	31006
R0.19	+/-0.030	R0.188	✓		R-6	ref.
0.35	+/-0.030	0.354	✓		Mic	GA-03
2.547	+/-0.005	2.547	✓		Vern	GA-13
21°	+/-0.5°	21°	✓		Angle M.	CNC-12
Ø0.125 x 0.350	+0.004/-0.001 x +/-0.010	Ø0.125 x 0.352	✓		Vern	GA-13
R0.25	+/-0.030	R0.250	✓		R-6	ref.
1.850	+/-0.010	1.848	✓		H-6	31006
0.227	+/-0.010	0.225	✓		"	"
Ø0.188 x 100°	+/-0.010 x +/-0.5°	Ø0.188 x 100°	✓		Vern	GA-13
Ø0.116	+0.004/-0.001	Ø0.120	✓		"	"
1.188	+/-0.005	1.188	✓		"	"
1.92	+/-0.030	1.919	✓		H-6	31006
1.50	+/-0.030	1.500	✓		"	"
2.400	+/-0.005	2.400	✓		Vern	GA-13
0.300	+/-0.010	0.300	✓		"	"
R0.25	+/-0.030	R0.250	✓		R-6	ref.
Ø0.150	+0.005/-0.001	Ø0.154	✓		Vern	GA-13
3.000	+/-0.010	3.000	✓		"	"
R0.30	+/-0.030	R0.300	✓		R-6	ref.
R0.25	+/-0.030	R0.250	✓		"	"
1.350	+/-0.010	1.349	✓		H-6	31006
1.750	+/-0.010	1.750	✓		"	"
1.350	+/-0.010	1.349	✓		"	"
1.00	+/-0.030	1.002	✓		"	"
R0.25	+/-0.030	R0.250	✓		R-6	ref.
10°	+/-0.5°	10°	✓		Angle M.	CNC-17
0.25	+/-0.030	0.247	✓		Mic	118-120
R0.30	+/-0.030	R0.30	✓		R-6	ref.
2.500	+/-0.010	2.500	✓		H-6	31006
2.70	+/-0.030	2.697	✓		"	"
Ø0.150	+0.005/-0.001	Ø0.154	✓		Vern	GA-13
Ø0.627	+0.008/-0.001	Ø0.630	✓		"	"
Ø1.187	+0.005/-0.000	Ø1.189	✓		"	"
Ø1.660	+/-0.010	Ø1.658	✓		"	"

ITEM	QTY	PIN	DESCRIPTION
1	X	D5155-041	CO-PILOT COLLECTIVE HEAD ASSEMBLY (205)
2	1	D4410-7	CONDUIT
3	1	D5155-1	CO-PILOT COLLECTIVE HEAD (205)
4	1	D5155-9	CO-PILOT COLLECTIVE HEAD (205)
5	1	D5156-9	BACK PLATE
6	11	90296A108	HELI-COIL INSERT (6-32 X 0.276)
7	2	MS16562-223	SLOTTED SPRING PIN
8	7	MS24693-24B	SCREW, CSK 100*

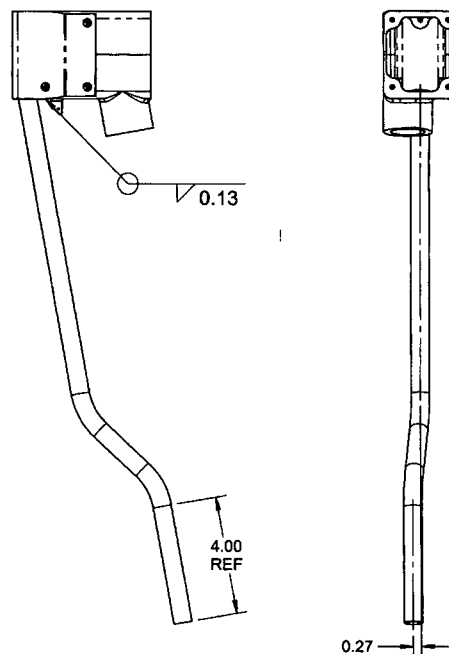


D5155-041 WELDING DETAIL

NOTES:

- 1) MATERIAL: N/A
- 2) FINISH: ANODIZE BLACK PER MIL-A-8625F TYPE I OR IB OR IC OR II OR IIB CLASS 2 AFTER WELDING
- 3) TOLERANCES: PER DART QSI 018 UNLESS OTHERWISE NOTED
- 4) UNITS: INCHES UNLESS OTHERWISE NOTED
- 5) BREAK SHARP EDGES: 0.005 TO 0.010 MAX
- 6) IDENTIFICATION: IDENTIFY PER QSI 044 6.1
- 7) WEIGHT: 1.08 lbs
- 8) WELD PER DART QSI 004
- 9) INSTALL AFTER ANODIZING

D5155-041 CO-PILOT COLLECTIVE HEAD ASSEMBLY (205)

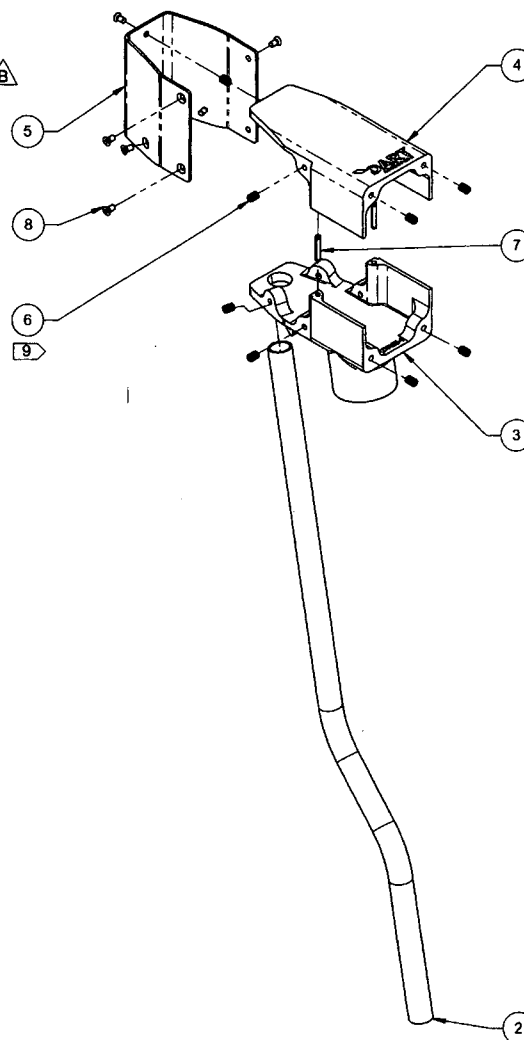

SHOP COPY
RETURN TO
ENGINEERING
UNCONTROLLED COPY
SUBJECT TO AMENDMENT
WITHOUT NOTICE
WORK ORDER
NO. 147833-115
168616


RELEASED

A.P. 2015 JUL 02 Rev 15-577

B	REVISE DIM: ZN D3-7, REVISE NOTE 2, ZN A8-13, A8-14, REVISE LENGTH OF PIN: ZN D8-1, D8-2, D5-3, D6-4, REVISE DEPTH: ZN C7-5, C7-7, C7-9, C7-11, C5-13, C4-14, REVISE DIM: ZN C7-5, C7-7, C7-9, C6-11, B7-13, B7-14, B2-5, B2-7, B2-9, B2-11, C5-13, C4-14, D8-6, D8-8, D8-10, D5-6, D5-8, D5-10, D5-12, B8-7, D7-12, C7-5, C7-7, C7-9, C6-11, D2-13, D2-14			VS	15.05.21	
	A	NEW ISSUE			VS	14.09.10
REV.	DESCRIPTION				BY	DATE
DESIGN	VS		DART AEROSPACE LTD HAWKESBURY, ONTARIO, CANADA			
DRAWN	VS					
CHECKED	RF		DRAWING NO.	REV. B		
MFG. APPR.	JFS		D5155	SHEET 1 OF 14		
APPROVED	HS		TITLE	SCALE		
DE APPR.	DS		CO-PILOT COLLECTIVE HEAD	NTS		
DATE	15.05.21					
COPYRIGHT © 2013 BY DART AEROSPACE LTD THIS DOCUMENT IS PRIVATE AND CONFIDENTIAL, AND IS SUPPLIED ON THE EXPRESS CONDITION THAT IT IS NOT TO BE USED FOR ANY PURPOSE OR COPIED OR COMMUNICATED TO ANY OTHER PERSON WITHOUT IT						

APPROVED

ITEM	QTY	P/N	DESCRIPTION
1	X	D5155-043	CO-PILOT COLLECTIVE HEAD ASSEMBLY (212)
2	1	D4410-7	CONDUIT
3	1	D5155-3	CO-PILOT COLLECTIVE HEAD (212)
4	1	D5155-11	CO-PILOT COLLECTIVE HEAD (212)
5	1	D5156-11	BACK PLATE
6	11	90296A108	HELI-COIL INSERT (6-32 X 0.276)
7	2	MS16562-223	SLOTTED SPRING PIN
8	7	MS24693-24B	SCREW, CSK 100*

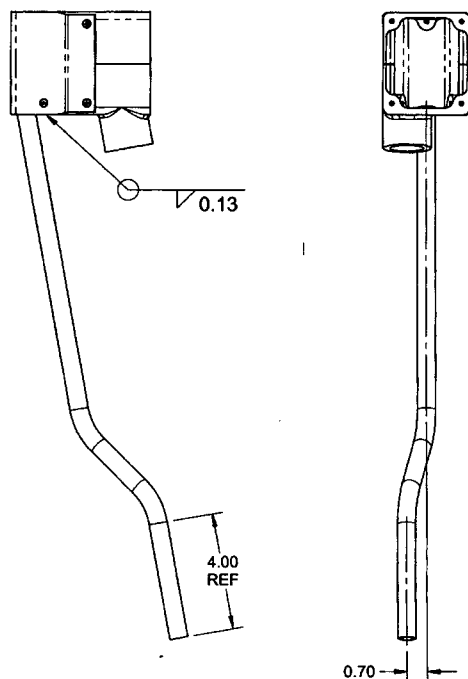


D5155-043 WELDING DETAIL

NOTES:

- 1) MATERIAL: N/A
- 2) FINISH: ANODIZE BLACK PER MIL-A-8625F TYPE I OR IB OR IC OR II OR IIB CLASS 2 AFTER WELDING
- 3) TOLERANCES: PER DART QSI 018 UNLESS OTHERWISE NOTED
- 4) UNITS: INCHES UNLESS OTHERWISE NOTED
- 5) BREAK SHARP EDGES: 0.005 TO 0.010 MAX
- 6) IDENTIFICATION: IDENTIFY PER QSI 044 6.1
- 7) WEIGHT: 1.20 lbs
- 8) WELD PER DART QSI 004
- 9) INSTALL AFTER ANODIZING

D5155-043 CO-PILOT COLLECTIVE HEAD ASSY (212)

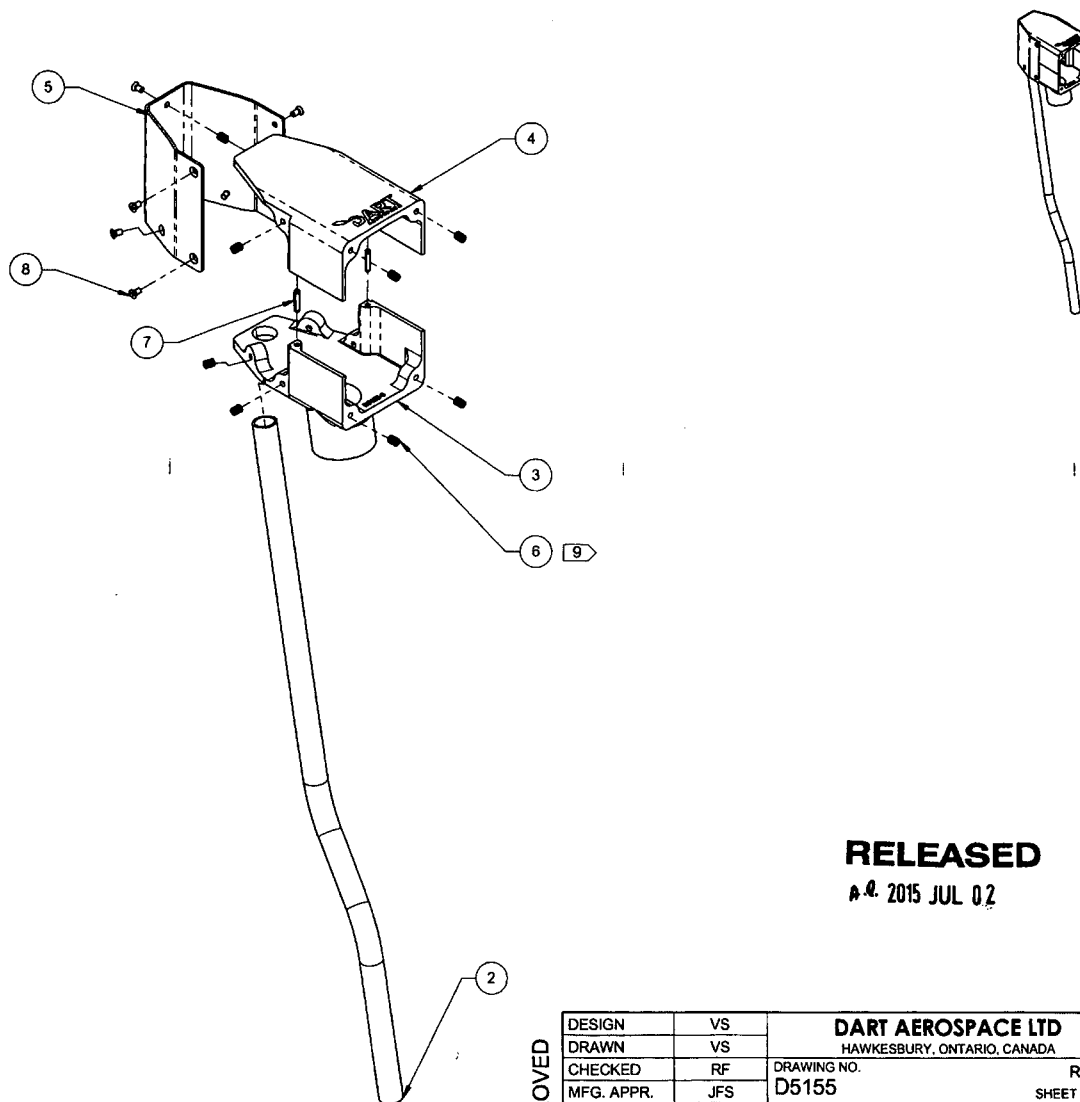


RELEASED

A. 2015 JUL 02

APPROVED


DESIGN	VS	DART AEROSPACE LTD HAWKESBURY, ONTARIO, CANADA	
DRAWN	VS		
CHECKED	RF	DRAWING NO.	REV. B
MFG. APPR.	JFS	D5155	SHEET 2 OF 14
APPROVED	HS	TITLE	SCALE
DE APPR.	DS	CO-PILOT COLLECTIVE HEAD	NTS
DATE	15.05.21	COPYRIGHT © 2013 BY DART AEROSPACE LTD THIS DOCUMENT IS PRIVATE AND CONFIDENTIAL AND IS SUPPLIED ON THE EXPRESS CONDITION THAT IT IS NOT TO BE USED FOR ANY PURPOSE OR COPIED OR COMMUNICATED TO ANY OTHER PERSON WITHOUT WRITTEN PERMISSION FROM DART AEROSPACE LTD.	

ITEM	QTY	P/N	DESCRIPTION
1	X	D5155-045	CO-PILOT COLLECTIVE HEAD ASSEMBLY (EAGLE SINGLE)
2	1	D4410-7	CONDUIT
3	1	D5155-5	CO-PILOT COLLECTIVE HEAD (EAGLE SINGLE)
4	1	D5155-9	CO-PILOT COLLECTIVE HEAD (205)
5	1	D5156-9	BACK PLATE
6	11	90296A108	HELI-COIL INSERT (6-32 X 0.276)
7	2	MS16562-223	SLOTTED SPRING PIN
8	7	MS24693-24B	SCREW, CSK 100°

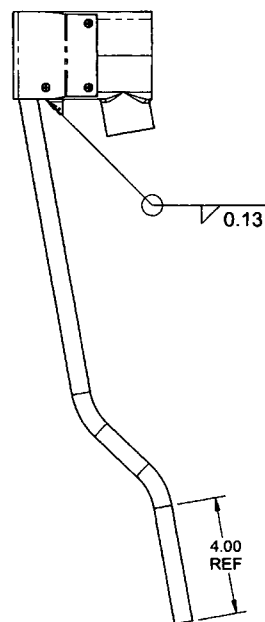

D5155-045 WELDING DETAIL

0.27

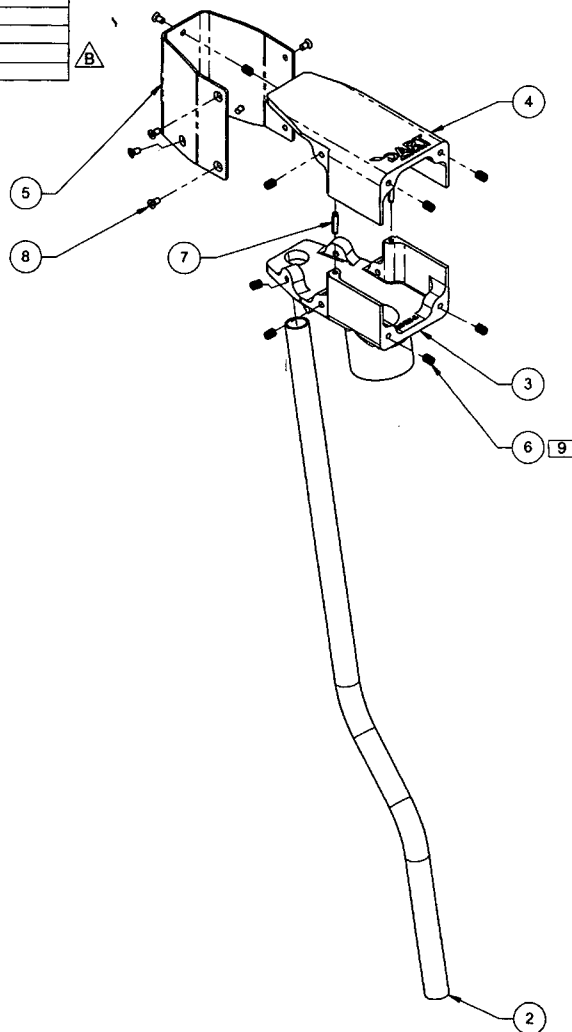

D5155-045 CO-PILOT COLLECTIVE HEAD ASSY (EAGLE SINGLE)

NOTES:


- 1) MATERIAL: N/A
- 2) FINISH: ANODIZE BLACK PER MIL-A-8625F TYPE I OR IB OR IC OR II OR IIB CLASS 2 AFTER WELDING
- 3) TOLERANCES: PER DART QSI 018 UNLESS OTHERWISE NOTED
- 4) UNITS: INCHES UNLESS OTHERWISE NOTED
- 5) BREAK SHARP EDGES: 0.005 TO 0.010 MAX
- 6) IDENTIFICATION: IDENTIFY PER QSI 044 6.1
- 7) WEIGHT: 1.06 lbs
- 8) WELD PER DART QSI 004
- 9) INSTALL AFTER ANODIZING

RELEASED

15 JUL 02

DESIGN	VS	DART AEROSPACE LTD HAWKESBURY, ONTARIO, CANADA	
DRAWN	VS		
CHECKED	RF	DRAWING NO.	REV. B
MFG. APPR.	JFS	D5155	SHEET 3 OF 14
APPROVED	HS	TITLE	SCALE
DE APPR.	DS	CO-PILOT COLLECTIVE HEAD	NTS
DATE	15.05.21	COPYRIGHT © 2013 BY DART AEROSPACE LTD THIS DOCUMENT IS PRIVATE AND CONFIDENTIAL, AND IS SUPPLIED ON THE EXPRESS UNDERSTANDING THAT IT IS NOT TO BE USED FOR ANY PURPOSE OR COPIED OR COMMUNICATED TO ANY OTHER PERSON WITHOUT WRITTEN PERMISSION FROM DART AEROSPACE LTD.	

ITEM	QTY	P/N	DESCRIPTION
1	X	D5155-047	CO-PILOT COLLECTIVE HEAD ASSEMBLY
2	1	D5054-1	CONDUIT
3	2	D5073-1	SNAP RING
4	1	D5155-7	CO-PILOT COLLECTIVE HEAD (205)
5	1	D5155-9	CO-PILOT COLLECTIVE HEAD (205)
6	1	D5156-9	BACK PLATE
7	11	90296A108	HELI-COIL INSERT (6-32 X 0.276)
8	2	MS16562-223	SLOTTED SPRING PIN
9	7	MS24693-24B	SCREW, CSK 100°
10	1	MS27641-3	BEARING

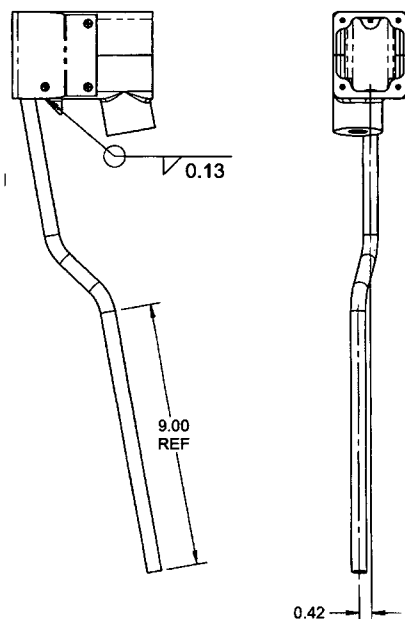


D5155-047 WELDING DETAIL

NOTES:

- 1) MATERIAL: N/A
- 2) FINISH: ANODIZE BLACK PER MIL-A-8625F TYPE I OR IB OR IC OR II OR IIB CLASS 2 AFTER WELDING
- 3) TOLERANCES: PER DART QSI 018 UNLESS OTHERWISE NOTED
- 4) UNITS: INCHES UNLESS OTHERWISE NOTED
- 5) BREAK SHARP EDGES: 0.005 TO 0.010 MAX
- 6) IDENTIFICATION: IDENTIFY PER QSI 044 6.1
- 7) WEIGHT: 1.14 lbs
- 8) WELD PER DART QSI 004
- 9) INSTALL AFTER ANODIZING

**D5155-047 CO-PILOT COLLECTIVE HEAD ASSY
FOR 205 WITH 204-001-290-5 STICK AND THROTTLE ASSEMBLY INSTALLED**




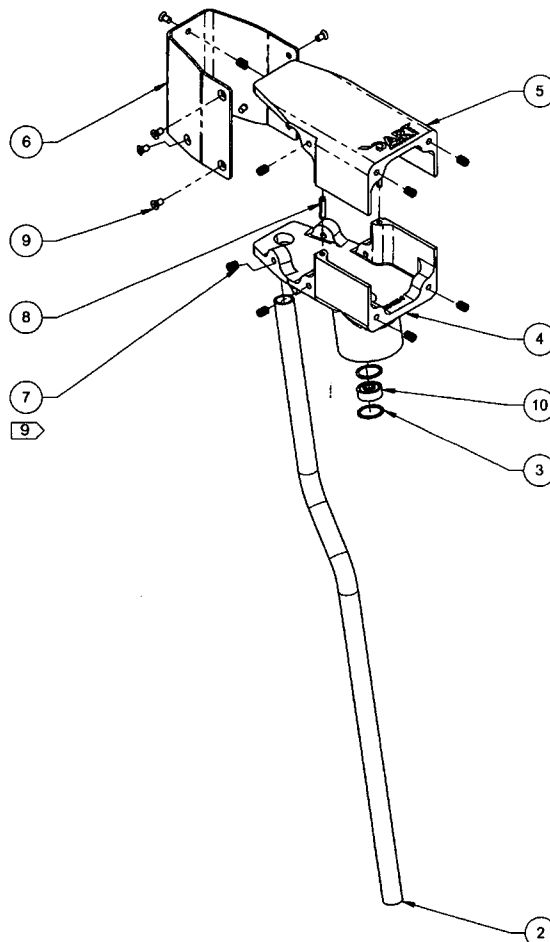


RELEASED

A-E 2015 JUL 02

DESIGN	VS	DART AEROSPACE LTD HAWKESBURY, ONTARIO, CANADA	
DRAWN	VS		
CHECKED	RF	DRAWING NO.	REV. B
MFG. APPR.	JFS	D5155	SHEET 4 OF 14
APPROVED	HS	TITLE	SCALE
DE APPR.	DS	CO-PILOT COLLECTIVE HEAD	NTS
DATE	15.05.21	COPYRIGHT © 2013 BY DART AEROSPACE LTD THIS DOCUMENT IS PRIVATE AND CONFIDENTIAL AND IS SUPPLIED ON THE EXPRESS CONDITION THAT IT IS NOT TO BE USED FOR ANY PURPOSE OR COPIED OR COMMUNICATED TO ANY OTHER PERSON WITHOUT WRITTEN PERMISSION FROM DART AEROSPACE LTD.	

APPROVED

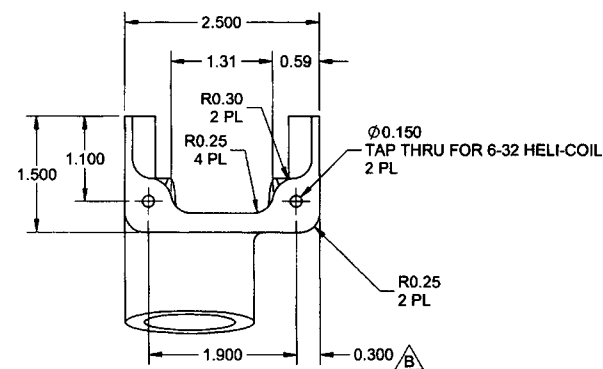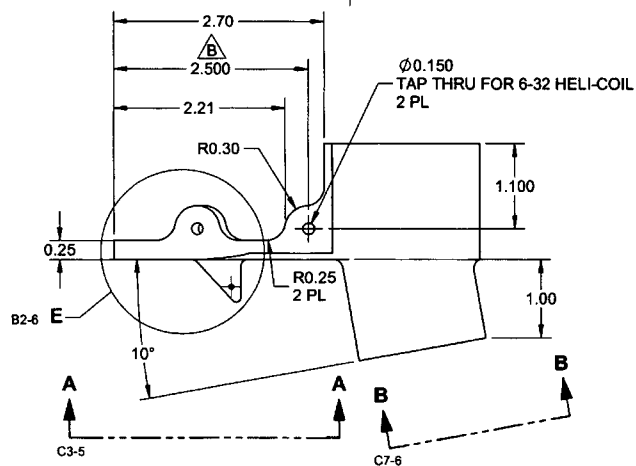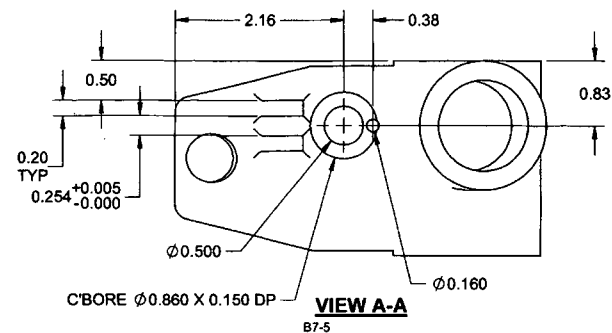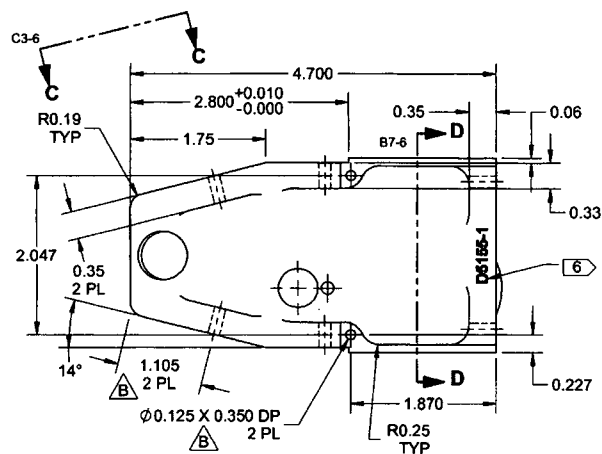

RELEASED

4.2. 2015 JUL 02


NOTES:

- 1) MATERIAL: 6061-T6/T651/T6511/T62 ALUMINUM BAR
PER QQ-A-225/8 OR AMS-QQ-A-225/8 (OR AMS 4117/4128/4115/4116)
OR QQ-A-200/8 OR AMS-QQ-A-200/8 (OR AMS 4160)
OR ASTM B211 OR ASTM B221
REF DART SPEC M6061T6B
- 2) FINISH: NONE
- 3) TOLERANCES: PER DART QSI 018 UNLESS OTHERWISE NOTED
- 4) UNITS: INCHES UNLESS OTHERWISE NOTED
- 5) BREAK SHARP EDGES: 0.005 TO 0.010 MAX
- 6) IDENTIFICATION: IDENTIFY PER QSI 044 6.3 IN THIS AREA TO MAX DEPTH
OF 0.010 WITH A MIN. TOOL RAD OF R0.010
- 7) WEIGHT: 0.47 lbs
- 8) UNDIMENSIONED FEATURES ARE DEFINED BY D5155-1.SLDPRT


D5155-1 CO-PILOT COLLECTIVE HEAD (205)

APPROVED


DESIGN	VS	DART AEROSPACE LTD	
DRAWN	VS	HAWKESBURY, ONTARIO, CANADA	
CHECKED	RF	DRAWING NO.	REV. B
MFG. APPR.	JFS	D5155	SHEET 5 OF 14
APPROVED	HS	TITLE	SCALE
DE APPR.	DS	CO-PILOT COLLECTIVE HEAD	NTS
DATE	15.05.21	COPYRIGHT © 2013 BY DART AEROSPACE LTD	
THIS DOCUMENT IS PRIVATE AND CONFIDENTIAL, AND IS SUPPLIED ON THE EXPRESS CONDITION THAT IT IS NOT TO BE USED FOR ANY PURPOSE OR COPIED OR COMMUNICATED TO ANY OTHER PERSON WITHOUT WRITTEN PERMISSION FROM DART AEROSPACE LTD			

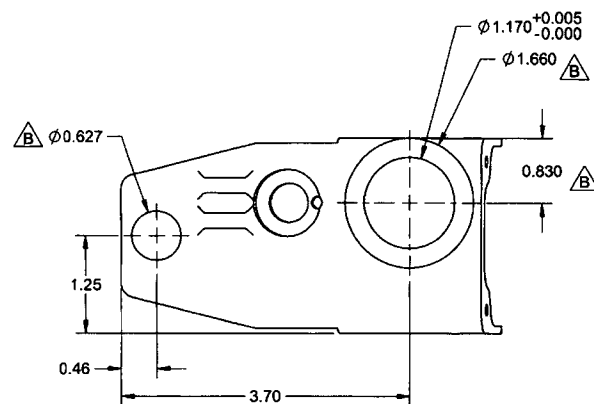


VIEW B-B
B5-5

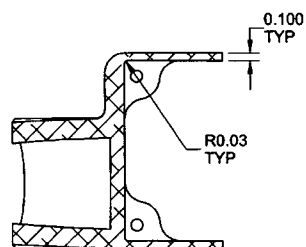

SECTION D-D
D6-5

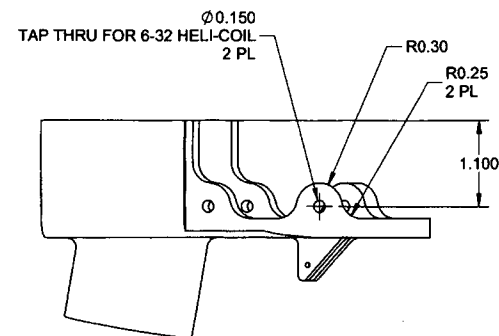

VIEW C-C
D7-5

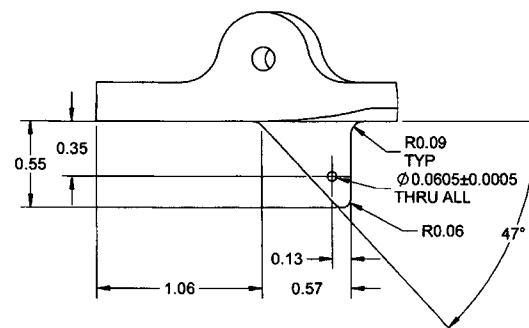

DETAIL E
B7-5

RELEASED
A.R. 2015 JUL 02





NOTES:

- 1) MATERIAL: N/A
- 2) FINISH: N/A
- 3) TOLERANCES: PER DART QSI 018 UNLESS OTHERWISE NOTED
- 4) UNITS: INCHES UNLESS OTHERWISE NOTED
- 5) BREAK SHARP EDGES: 0.005 TO 0.010 MAX
- 6) IDENTIFICATION: N/A
- 7) WEIGHT: N/A

D5155-1 CO-PILOT COLLECTIVE HEAD (205)
DETAIL VIEWS

APPROVED

DESIGN	VS	DART AEROSPACE LTD HAWKESBURY, ONTARIO, CANADA	
DRAWN	VS		
CHECKED	RF	DRAWING NO.	REV. B
MFG. APPR.	JFS	D5155	SHEET 6 OF 14
APPROVED	HS	TITLE	SCALE
DE APPR.	DS	CO-PILOT COLLECTIVE HEAD	NTS
DATE	15.05.21	COPYRIGHT © 2013 BY DART AEROSPACE LTD THIS DOCUMENT IS PRIVATE AND CONFIDENTIAL AND IS SUPPLIED ON THE EXPRESS CONDITION THAT IT IS NOT TO BE USED FOR ANY PURPOSE OR COMMUNICATED TO ANY OTHER PERSON WITHOUT WRITTEN PERMISSION FROM DART AEROSPACE LTD.	

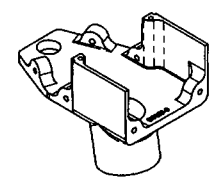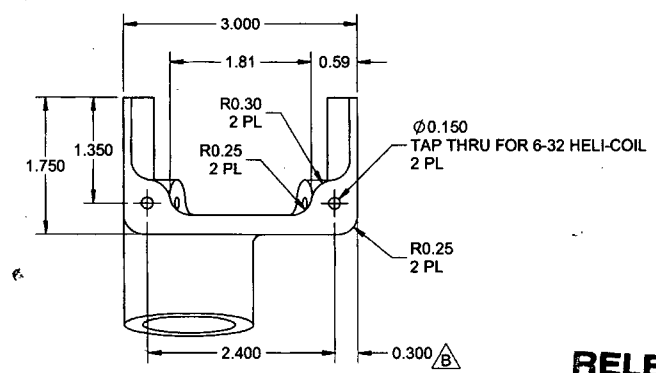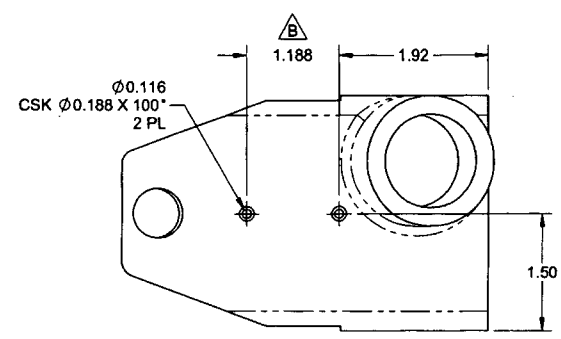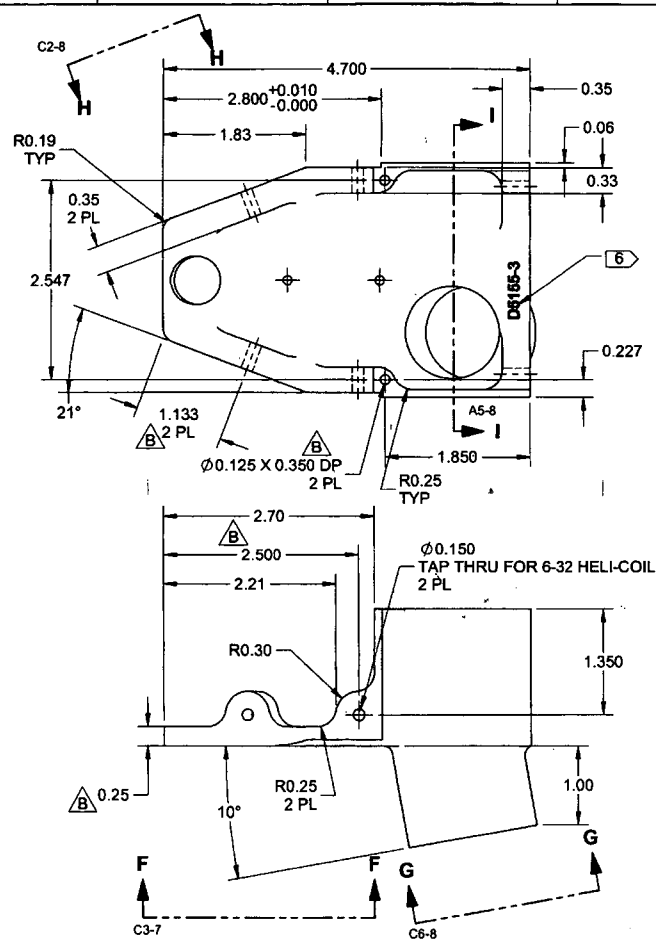

- NOTES:**
- 1) MATERIAL: 6061-T6/T651/T6511/T62 ALUMINUM BAR
PER QQ-A-225/8 OR AMS-QQ-A-225/8 (OR AMS 4117/4128/4115/4116)
OR QQ-A-200/8 OR AMS-QQ-A-200/8 (OR AMS 4160)
OR ASTM B211 OR ASTM B221
REF DART SPEC M6061T6B
 - 2) FINISH: NONE
 - 3) TOLERANCES: PER DART QSI 018 UNLESS OTHERWISE NOTED
 - 4) UNITS: INCHES UNLESS OTHERWISE NOTED
 - 5) BREAK SHARP EDGES: 0.005 TO 0.010 MAX
 - 6) IDENTIFICATION: IDENTIFY PER QSI 044 6.3 IN THIS AREA TO MAX DEPTH
OF 0.010 WITH A MIN. TOOL RAD OF R0.010
 - 7) WEIGHT: 0.51 lbs
 - 8) UNDIMENSIONED FEATURES DEFINED BY D5155-3.SLDPRT


D5155-3 CO-PILOT COLLECTIVE HEAD (212)

APPROVED


DESIGN	VS	DART AEROSPACE LTD HAWKESBURY, ONTARIO, CANADA	
DRAWN	VS		
CHECKED	RF	DRAWING NO. D5155	REV. B
MFG. APPR.	JFS		SHEET 7 OF 14
APPROVED	HS	TITLE	SCALE
DE APPR.	DS	CO-PILOT COLLECTIVE HEAD	NTS
DATE	15.05.21	COPYRIGHT © 2013 BY DART AEROSPACE LTD THIS DOCUMENT IS PRIVATE AND CONFIDENTIAL, AND IS RELEASED ON THE EXPRESSED CONDITION THAT IT IS NOT TO BE USED FOR ANY PURPOSE OR COPIED OR COMMUNICATED TO ANY OTHER PERSON WITHOUT WRITTEN PERMISSION FROM DART AEROSPACE LTD.	

RELEASED
A.P. 2015 JUL 02


8 7 6 5 4 3 2 1

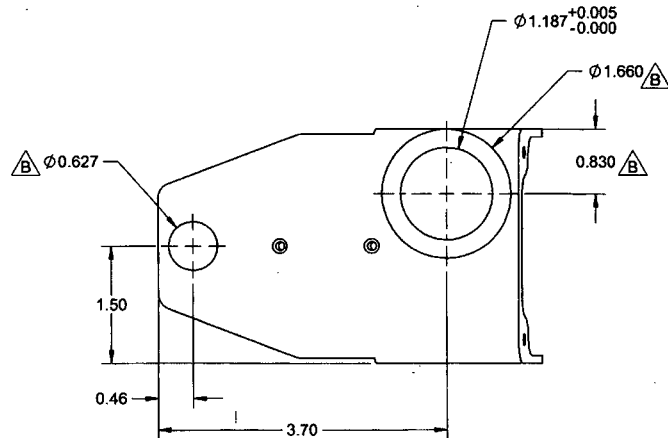

VIEW G-G
D6-7

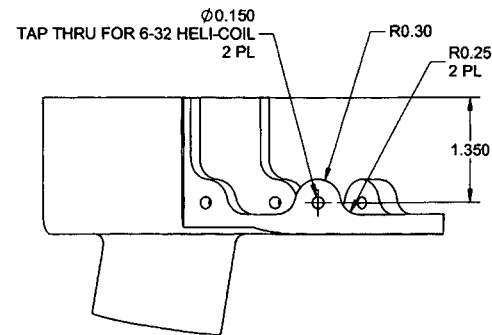

VIEW H-H
D7-7

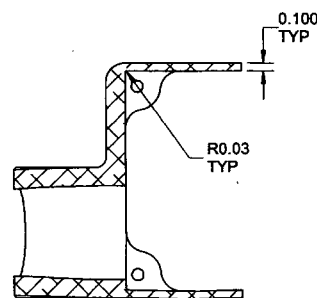

SECTION I-I
D6-7

RELEASED
A.9.2015 JUL 02






- NOTES:**
- 1) MATERIAL: N/A
 - 2) FINISH: N/A
 - 3) TOLERANCES: PER DART QSI 018 UNLESS OTHERWISE NOTED
 - 4) UNITS: INCHES UNLESS OTHERWISE NOTED
 - 5) BREAK SHARP EDGES: 0.005 TO 0.010 MAX
 - 6) IDENTIFICATION: N/A
 - 7) WEIGHT: N/A

D5155-3 CO-PILOT COLLECTIVE HEAD (212)
DETAIL VIEWS

APPROVED

DESIGN	VS	DART AEROSPACE LTD	
DRAWN	VS	HAWKESBURY, ONTARIO, CANADA	
CHECKED	RF	DRAWING NO.	REV. B
MFG. APPR.	JFS	D5155	SHEET 8 OF 14
APPROVED	HS	TITLE	SCALE
DE APPR.	DS	CO-PILOT COLLECTIVE HEAD	NTS
DATE	15.05.21	COPYRIGHT © 2013 BY DART AEROSPACE LTD THIS DOCUMENT IS PRIVATE AND CONFIDENTIAL AND IS SUPPLIED ON THE EXPRESS CONDITION THAT IT IS NOT TO BE USED FOR ANY PURPOSE OR COPIED OR COMMUNICATED TO ANY OTHER PERSON WITHOUT WRITTEN PERMISSION FROM DART AEROSPACE LTD.	

8 7 6 5 4 3 2 1

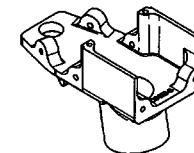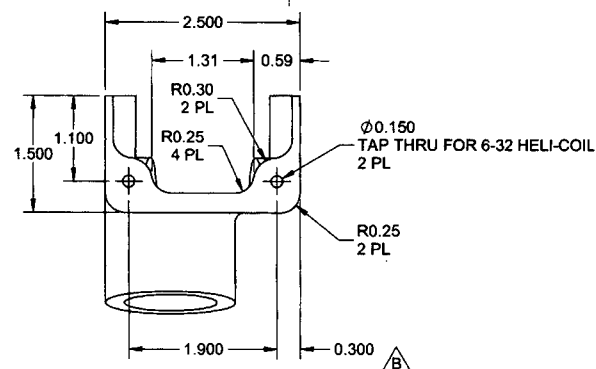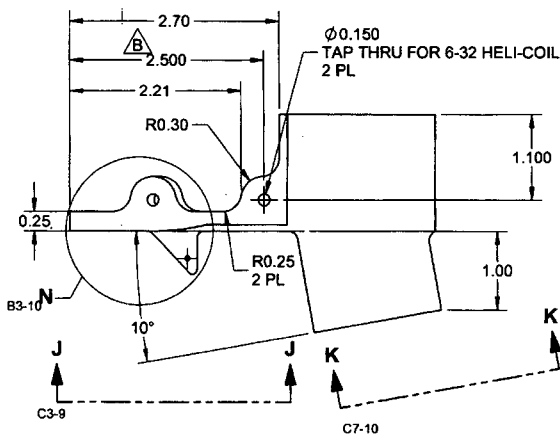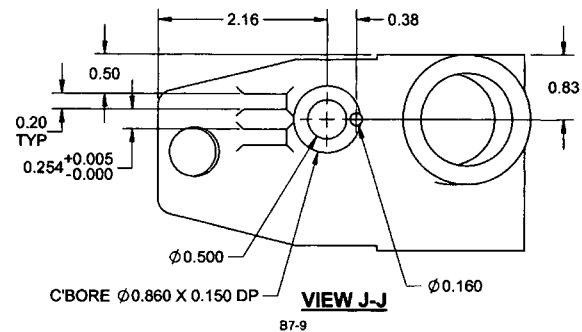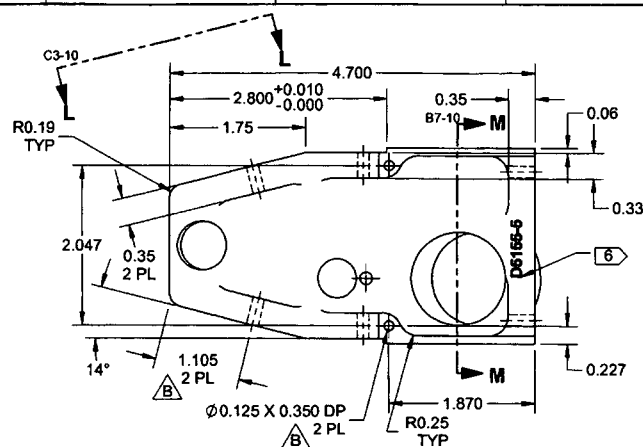


- NOTES:**
- 1) MATERIAL: 6061-T6/T651/T6511/T62 ALUMINUM BAR
PER QQ-A-225/8 OR AMS-QQ-A-225/8 (OR AMS 4117/4128/4115/4116)
OR QQ-A-200/8 OR AMS-QQ-A-200/8 (OR AMS 4160)
OR ASTM B211 OR ASTM B221
REF DART SPEC M6061T6B
 - 2) FINISH: NONE
 - 3) TOLERANCES: PER DART QSI 018 UNLESS OTHERWISE NOTED
 - 4) UNITS: INCHES UNLESS OTHERWISE NOTED
 - 5) BREAK SHARP EDGES: 0.005 TO 0.010 MAX
 - 6) IDENTIFICATION: IDENTIFY PER QSI 044 6.3 IN THIS AREA TO MAX DEPTH
OF 0.010 WITH A MIN. TOOL RAD OF R0.010
 - 7) WEIGHT: 0.45 lbs
 - 8) UNDIMENSIONED FEATURES DEFINED BY D5155-5.SLDPR

D5155-5 CO-PILOT COLLECTIVE HEAD (EAGLE SINGLE)

RELEASED
A.O. 2015 JUL 02


APPROVED	DESIGN	VS	DART AEROSPACE LTD HAWKESBURY, ONTARIO, CANADA	
	DRAWN	VS		
	CHECKED	RF	DRAWING NO. D5155	REV. B
	MFG. APPR.	JFS	SHEET 9 OF 14	
	APPROVED	HS	SCALE	
	DE APPR.	DS	TITLE CO-PILOT COLLECTIVE HEAD	
	DATE	15.05.21	NTS	

COPYRIGHT © 2013 BY DART AEROSPACE LTD
THIS DOCUMENT IS PRIVATE AND CONFIDENTIAL AND IS SUPPLIED ON THE EXPRESS CONDITION THAT IT IS
NOT TO BE USED FOR ANY PURPOSE OR ORIGIN OR COMMUNICATED TO ANY OTHER PERSON WITHOUT
WRITTEN PERMISSION FROM DART AEROSPACE LTD.

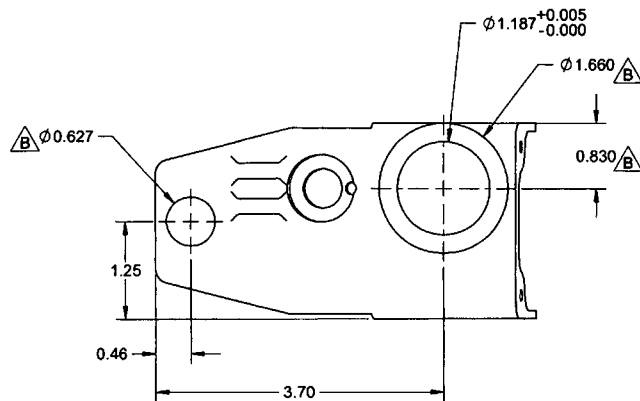


VIEW K-K

B6-9

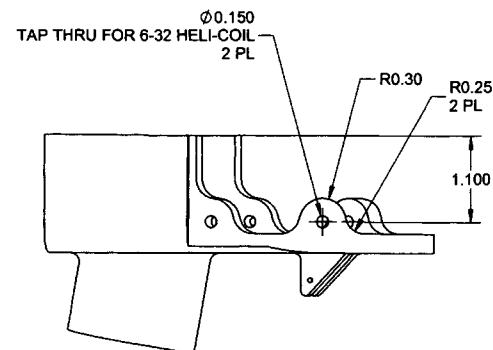


VIEW L-L

D7-9

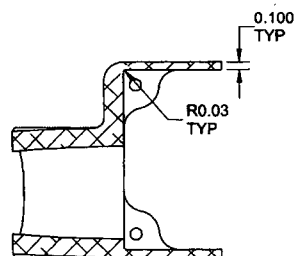

SECTION M-M

D6-9

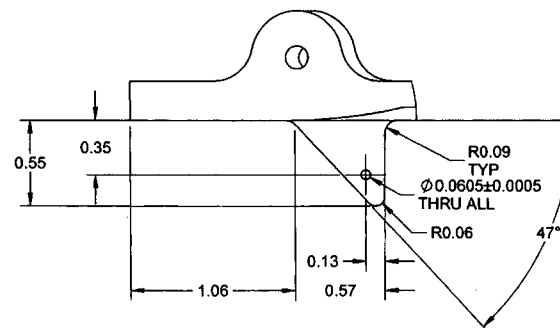

DETAIL N

B7-9

RELEASED

4.P. 2015 JUL 02



NOTES:

- 1) MATERIAL: N/A
- 2) FINISH: N/A
- 3) TOLERANCES: PER DART QSI 018 UNLESS OTHERWISE NOTED
- 4) UNITS: INCHES UNLESS OTHERWISE NOTED
- 5) BREAK SHARP EDGES: 0.005 TO 0.010 MAX
- 6) IDENTIFICATION: N/A
- 7) WEIGHT: N/A

D5155-5 CO-PILOT COLLECTIVE HEAD (EAGLE SINGLE)
DETAIL VIEWS



APPROVED

DESIGN	VS	DART AEROSPACE LTD HAWKESBURY, ONTARIO, CANADA	
DRAWN	VS		
CHECKED	RF	DRAWING NO.	REV. B
MFG. APPR.	JFS	D5155	SHEET 10 OF 14
APPROVED	HS	TITLE	SCALE
DE APPR.	DS	CO-PILOT COLLECTIVE HEAD	NTS
DATE	15.05.21	COPYRIGHT © 2013 BY DART AEROSPACE LTD THIS DOCUMENT IS PRIVATE AND CONFIDENTIAL AND IS SUPPLIED ON THE EXPRESS CONDITION THAT IT IS NOT TO BE USED FOR ANY PURPOSE OR COPIED OR COMMUNICATED TO ANY OTHER PERSON WITHOUT WRITTEN PERMISSION FROM DART AEROSPACE LTD.	

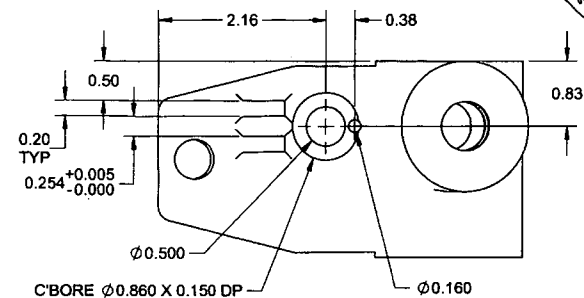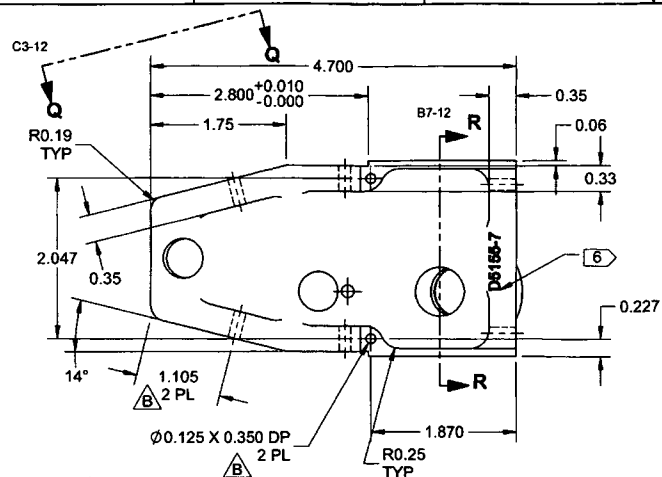

VIEW O-O

B7-11

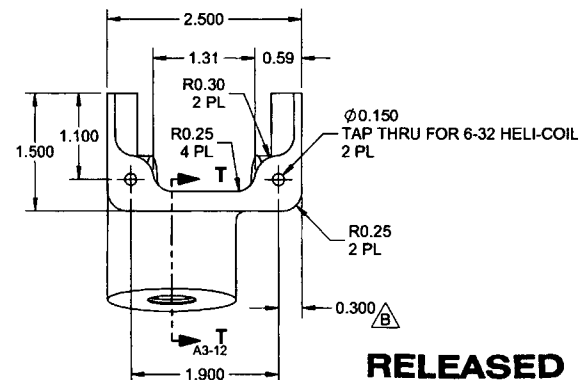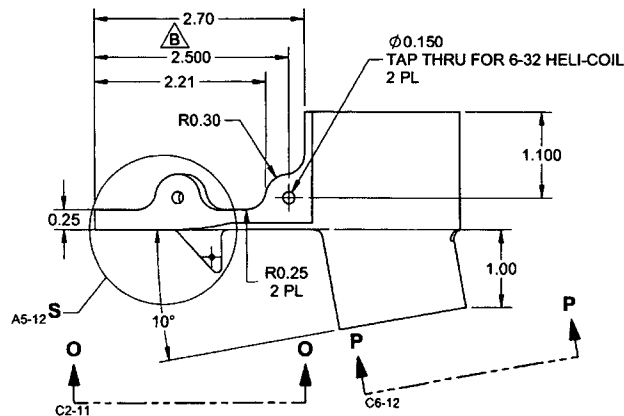

RELEASED

A.P. 2015 JUL 02

NOTES:


- 1) MATERIAL: 6061-T6/T651/T6511/T62 ALUMINUM BAR
PER QQ-A-225/8 OR AMS-QQ-A-225/8 (OR AMS 4117/4128/4115/4116)
OR QQ-A-200/8 OR AMS-QQ-A-200/8 (OR AMS 4160)
OR ASTM B211 OR ASTM B221
REF DART SPEC M6061T6B
- 2) FINISH: NONE
- 3) TOLERANCES: PER DART QSI 018 UNLESS OTHERWISE NOTED
- 4) UNITS: INCHES UNLESS OTHERWISE NOTED
- 5) BREAK SHARP EDGES: 0.005 TO 0.010 MAX
- 6) IDENTIFICATION: IDENTIFY PER QSI 044 6.3 IN THIS AREA TO MAX DEPTH
OF 0.010 WITH A MIN. TOOL RAD OF R0.010
- 7) WEIGHT: 0.56 lbs
- 8) UNDIMENSIONED FEATURES DEFINED BY D5155-7.SLDPR

D5155-7 CO-PILOT COLLECTIVE HEAD (205)

APPROVED


DESIGN	VS	DART AEROSPACE LTD HAWKESBURY, ONTARIO, CANADA	
DRAWN	VS		
CHECKED	RF	DRAWING NO. D5155	REV. B
MFG. APPR.	JFS	SHEET 11 OF 14	
APPROVED	HS	SCALE	
DE APPR.	DS	CO-PILOT COLLECTIVE HEAD	
DATE	15.05.21	NTS	

COPYRIGHT © 2013 BY DART AEROSPACE LTD
THIS DOCUMENT IS PRIVATE AND CONFIDENTIAL AND IS SUPPLIED ON THE EXPRESS CONDITION THAT IT IS
NOT TO BE USED FOR ANY PURPOSE OR COPIED OR COMMUNICATED TO ANY OTHER PERSON WITHOUT
WRITTEN PERMISSION FROM DART AEROSPACE LTD.

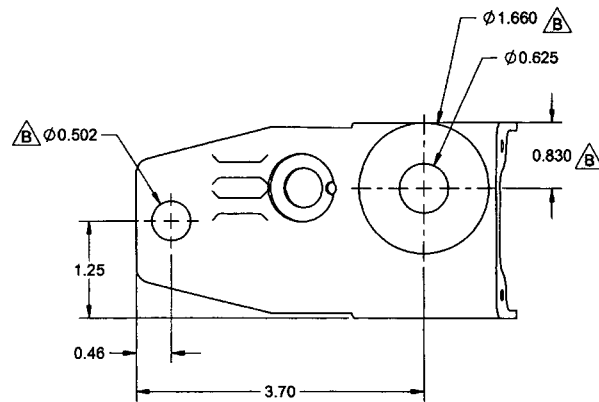


VIEW P-P

B5-11

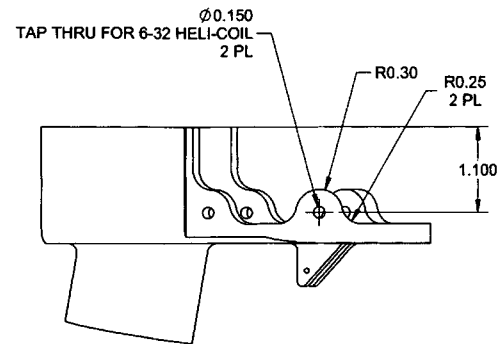


VIEW Q-Q

D7-11

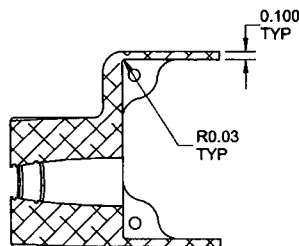


SECTION R-R

C6-11

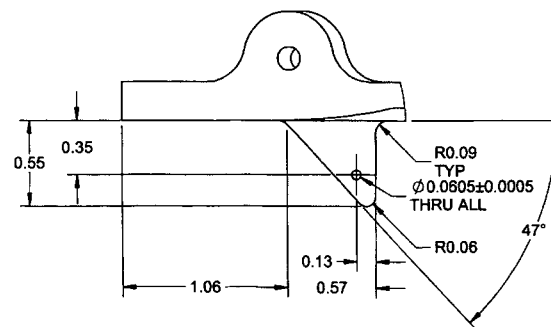

DETAIL S

B8-11

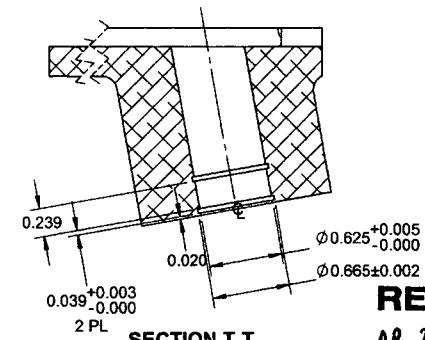

SECTION T-T

B2-11

RELEASED

A.Q. 2015 JUL 02

NOTES:



- 1) MATERIAL: N/A
- 2) FINISH: N/A
- 3) TOLERANCES: PER DART QSI 018 UNLESS OTHERWISE NOTED
- 4) UNITS: INCHES UNLESS OTHERWISE NOTED
- 5) BREAK SHARP EDGES: 0.005 TO 0.010 MAX
- 6) IDENTIFICATION: N/A
- 7) WEIGHT: N/A

D5155-7 CO-PILOT COLLECTIVE HEAD (205)


DETAIL VIEWS

APPROVED




DESIGN	VS	DART AEROSPACE LTD	
DRAWN	VS	HAWKESBURY, ONTARIO, CANADA	
CHECKED	RF	DRAWING NO.	REV. B
MFG. APPR.	JFS	D5155	SHEET 12 OF 14
APPROVED	HS	TITLE	SCALE
DE APPR.	DS	CO-PILOT COLLECTIVE HEAD	NTS
DATE	15.05.21	COPYRIGHT © 2013 BY DART AEROSPACE LTD	
THIS DOCUMENT IS PRIVATE AND CONFIDENTIAL AND IS SUPPLIED ON THE UNDERSTANDING THAT IT IS NOT TO BE USED FOR ANY PURPOSE OR COPIED OR COMMUNICATED TO ANY OTHER PERSON WITHOUT WRITTEN PERMISSION FROM DART AEROSPACE LTD.			

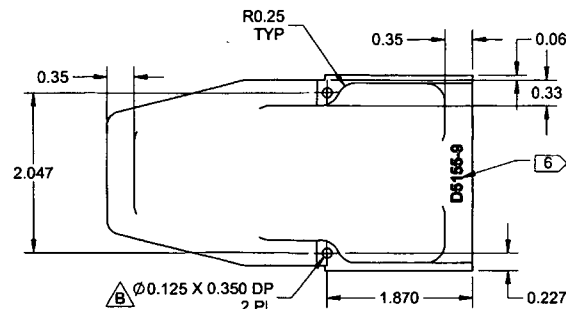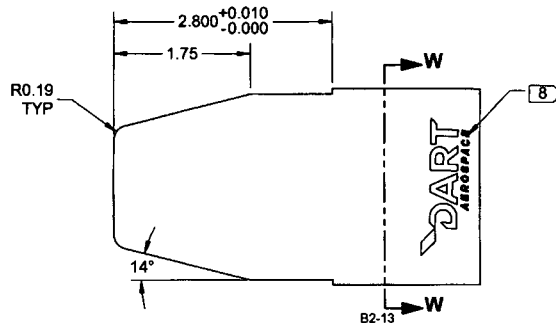

VIEW U-U
B7-13

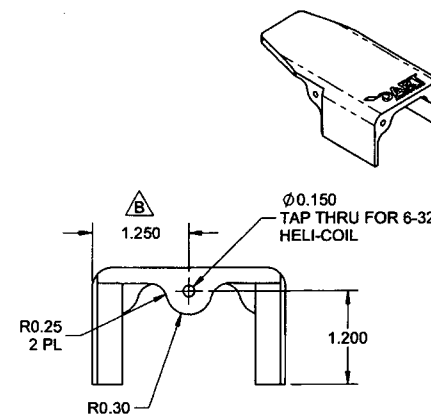

VIEW V-V
B8-13

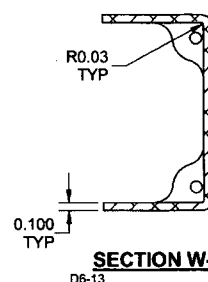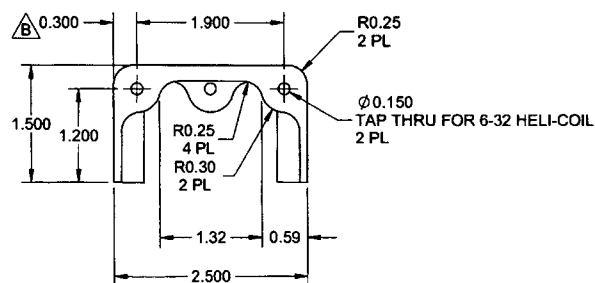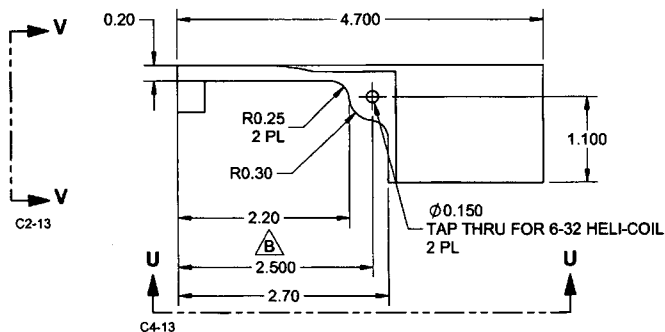

SECTION W-W
D6-13

NOTES:

- 1) MATERIAL: 6061-T6/T651/T6511/T62 ALUMINUM BAR
PER QQ-A-225/8 OR AMS-QQ-A-225/8 (OR AMS 4117/4128/4115/4116)
OR QQ-A-200/8 OR AMS-QQ-A-200/8 (OR AMS 4160)
OR ASTM B211 OR ASTM B221
REF DART SPEC M0061T6B
- 2) FINISH: ANODIZE BLACK PER MIL-A-8625F TYPE I OR IB OR IC OR II
OR IIB CLASS 2
- 3) TOLERANCES: PER DART QSI 018 UNLESS OTHERWISE NOTED
- 4) UNITS: INCHES UNLESS OTHERWISE NOTED
- 5) BREAK SHARP EDGES: 0.005 TO 0.010 MAX
- 6) IDENTIFICATION: IDENTIFY PER QSI 044 6.3 IN THIS AREA TO MAX DEPTH
OF 0.010 WITH A MIN. TOOL RAD OF R0.010
- 7) WEIGHT: 0.31 lbs
- 8) ENGRAVE "DART" LOGO AS SHOWN 0.003-0.005 DP
- 9) UNDIMENSIONED FEATURES DEFINED BY D5155-9.SLDPRT

D5155-9 CO-PILOT COLLECTIVE HEAD (205)







RELEASED
4.8. 2015 JUL 02

APPROVED

DESIGN	VS
DRAWN	VS
CHECKED	RF
MFG. APPR.	JFS
APPROVED	HS
DE APPR.	DS
DATE	15.05.21

DART AEROSPACE LTD HAWKESBURY, ONTARIO, CANADA	
DRAWING NO. D5155	REV. B
TITLE CO-PILOT COLLECTIVE HEAD	SCALE NTS
COPYRIGHT © 2013 BY DART AEROSPACE LTD THIS DOCUMENT IS PRIVATE AND CONFIDENTIAL AND IS SUPPLIED ON THE EXPRESS CONDITION THAT IT IS NOT TO BE USED FOR ANY PURPOSE OR COMMUNICATED TO ANY OTHER PERSON WITHOUT WRITTEN PERMISSION FROM DART AEROSPACE LTD.	

A

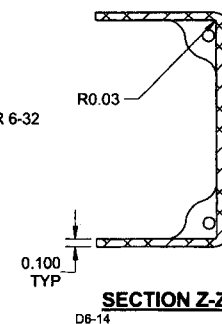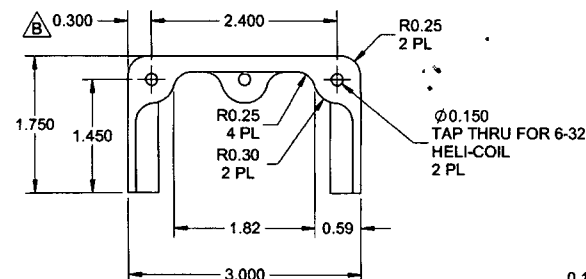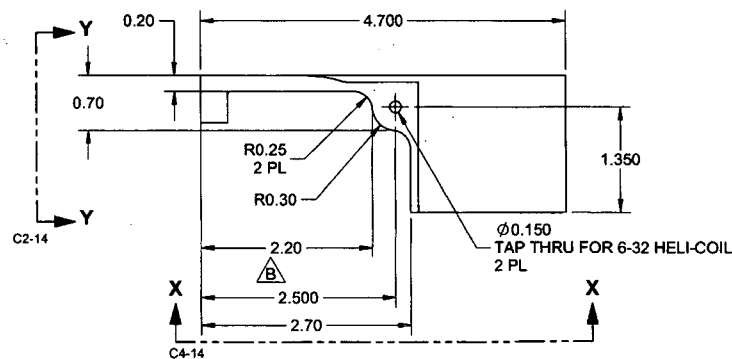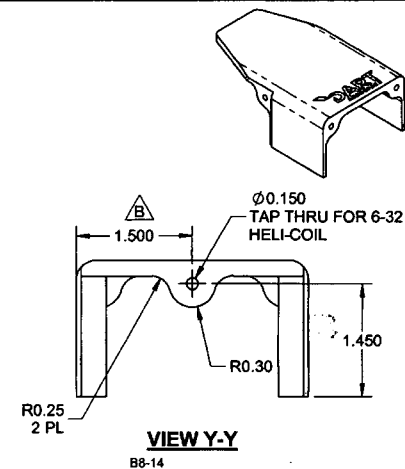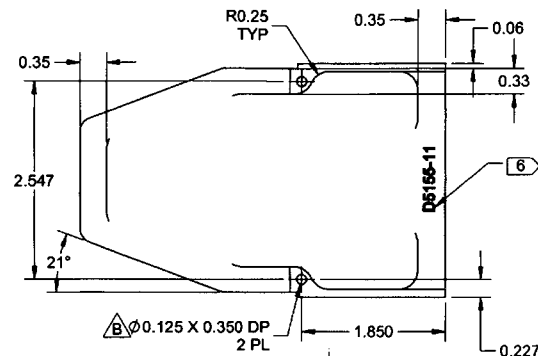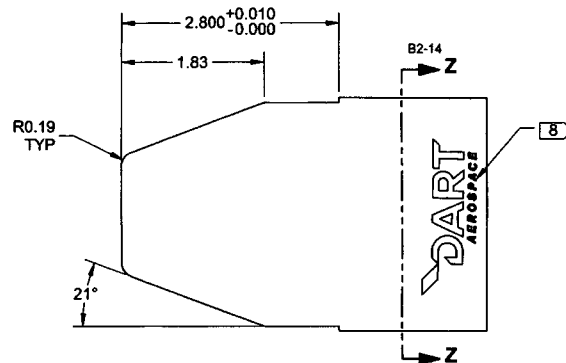

RELEASED
A.R. 2015 JUL 02

NOTES:

- 1) MATERIAL: 6061-T6/T651/T6511/T62 ALUMINUM BAR
PER QQ-A-225/8 OR AMS-QQ-A-225/8 (OR AMS 4117/4128/4115/4116)
OR QQ-A-200/8 OR AMS-QQ-A-200/8 (OR AMS 4160)
OR ASTM B211 OR ASTM B221
REF DART SPEC M6061T6B
- 2) FINISH: ANODIZE BLACK PER MIL-A-8625F TYPE I OR IB OR IC OR II
OR IIB CLASS 2
- 3) TOLERANCES: PER DART QSI 018 UNLESS OTHERWISE NOTED
- 4) UNITS: INCHES UNLESS OTHERWISE NOTED
- 5) BREAK SHARP EDGES: 0.005 TO 0.010 MAX
- 6) IDENTIFICATION: IDENTIFY PER QSI 044 6.3 IN THIS AREA TO MAX DEPTH
OF 0.010 WITH A MIN. TOOL RAD OF R0.010
- 7) WEIGHT: 0.36 lbs
- 8) ENGRAVE "DART" LOGO AS SHOWN 0.003-0.005 DP
- 8) UNDIMENSIONED FEATURES DEFINED BY D5155-11.SLDPRT

D5155-11 CO-PILOT COLLECTIVE HEAD (212)

APPROVED

DESIGN	VS	DART AEROSPACE LTD HAWKESBURY, ONTARIO, CANADA	
DRAWN	VS		
CHECKED	RF	DRAWING NO.	REV: B
MFG. APPR.	JFS	D5155	SHEET 14 OF 14
APPROVED	HS	TITLE	SCALE
DE APPR.	DS	CO-PILOT COLLECTIVE HEAD	NTS
DATE	15.05.21	COPYRIGHT © 2013 BY DART AEROSPACE LTD THIS DOCUMENT IS PRIVATE AND CONFIDENTIAL AND IS SUPPLIED ON THE UNDERSTANDING THAT IT IS NOT TO BE USED FOR ANY PURPOSE OR COPIED OR COMMUNICATED TO ANY OTHER PERSON WITHOUT WRITTEN PERMISSION FROM DART AEROSPACE LTD.	